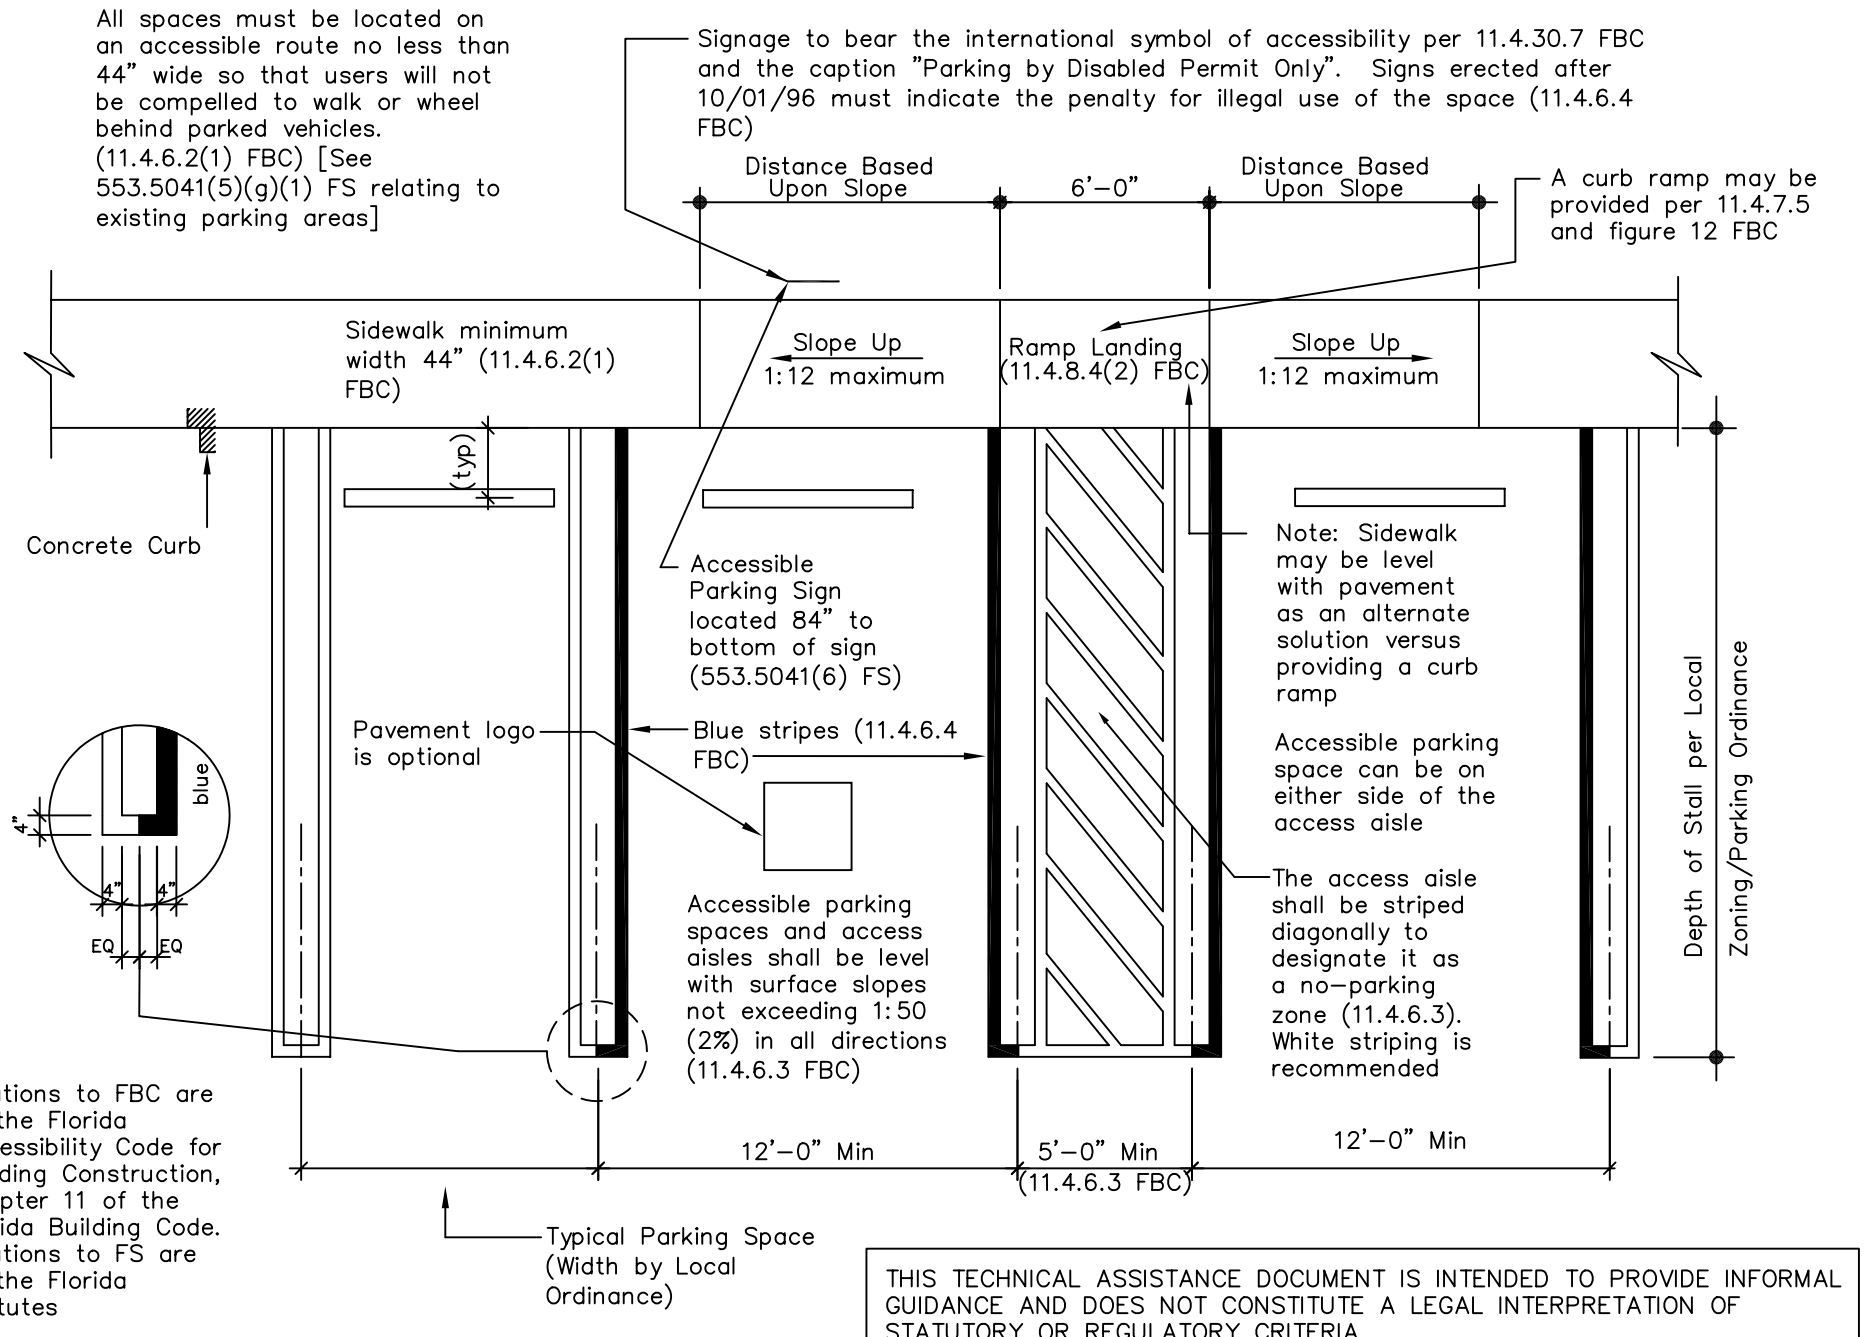

THIS TECHNICAL ASSISTANCE DOCUMENT IS INTENDED TO PROVIDE INFORMAL GUIDANCE AND DOES NOT CONSTITUTE A LEGAL INTERPRETATION OF STATUTORY OR REGULATORY CRITERIA

Recommended Accessible Parking Space(s) Design for Double Line Requirements

N.T.S.

Drawing by Larry M. Schneider, AIA Copyright 2002

04–01–02